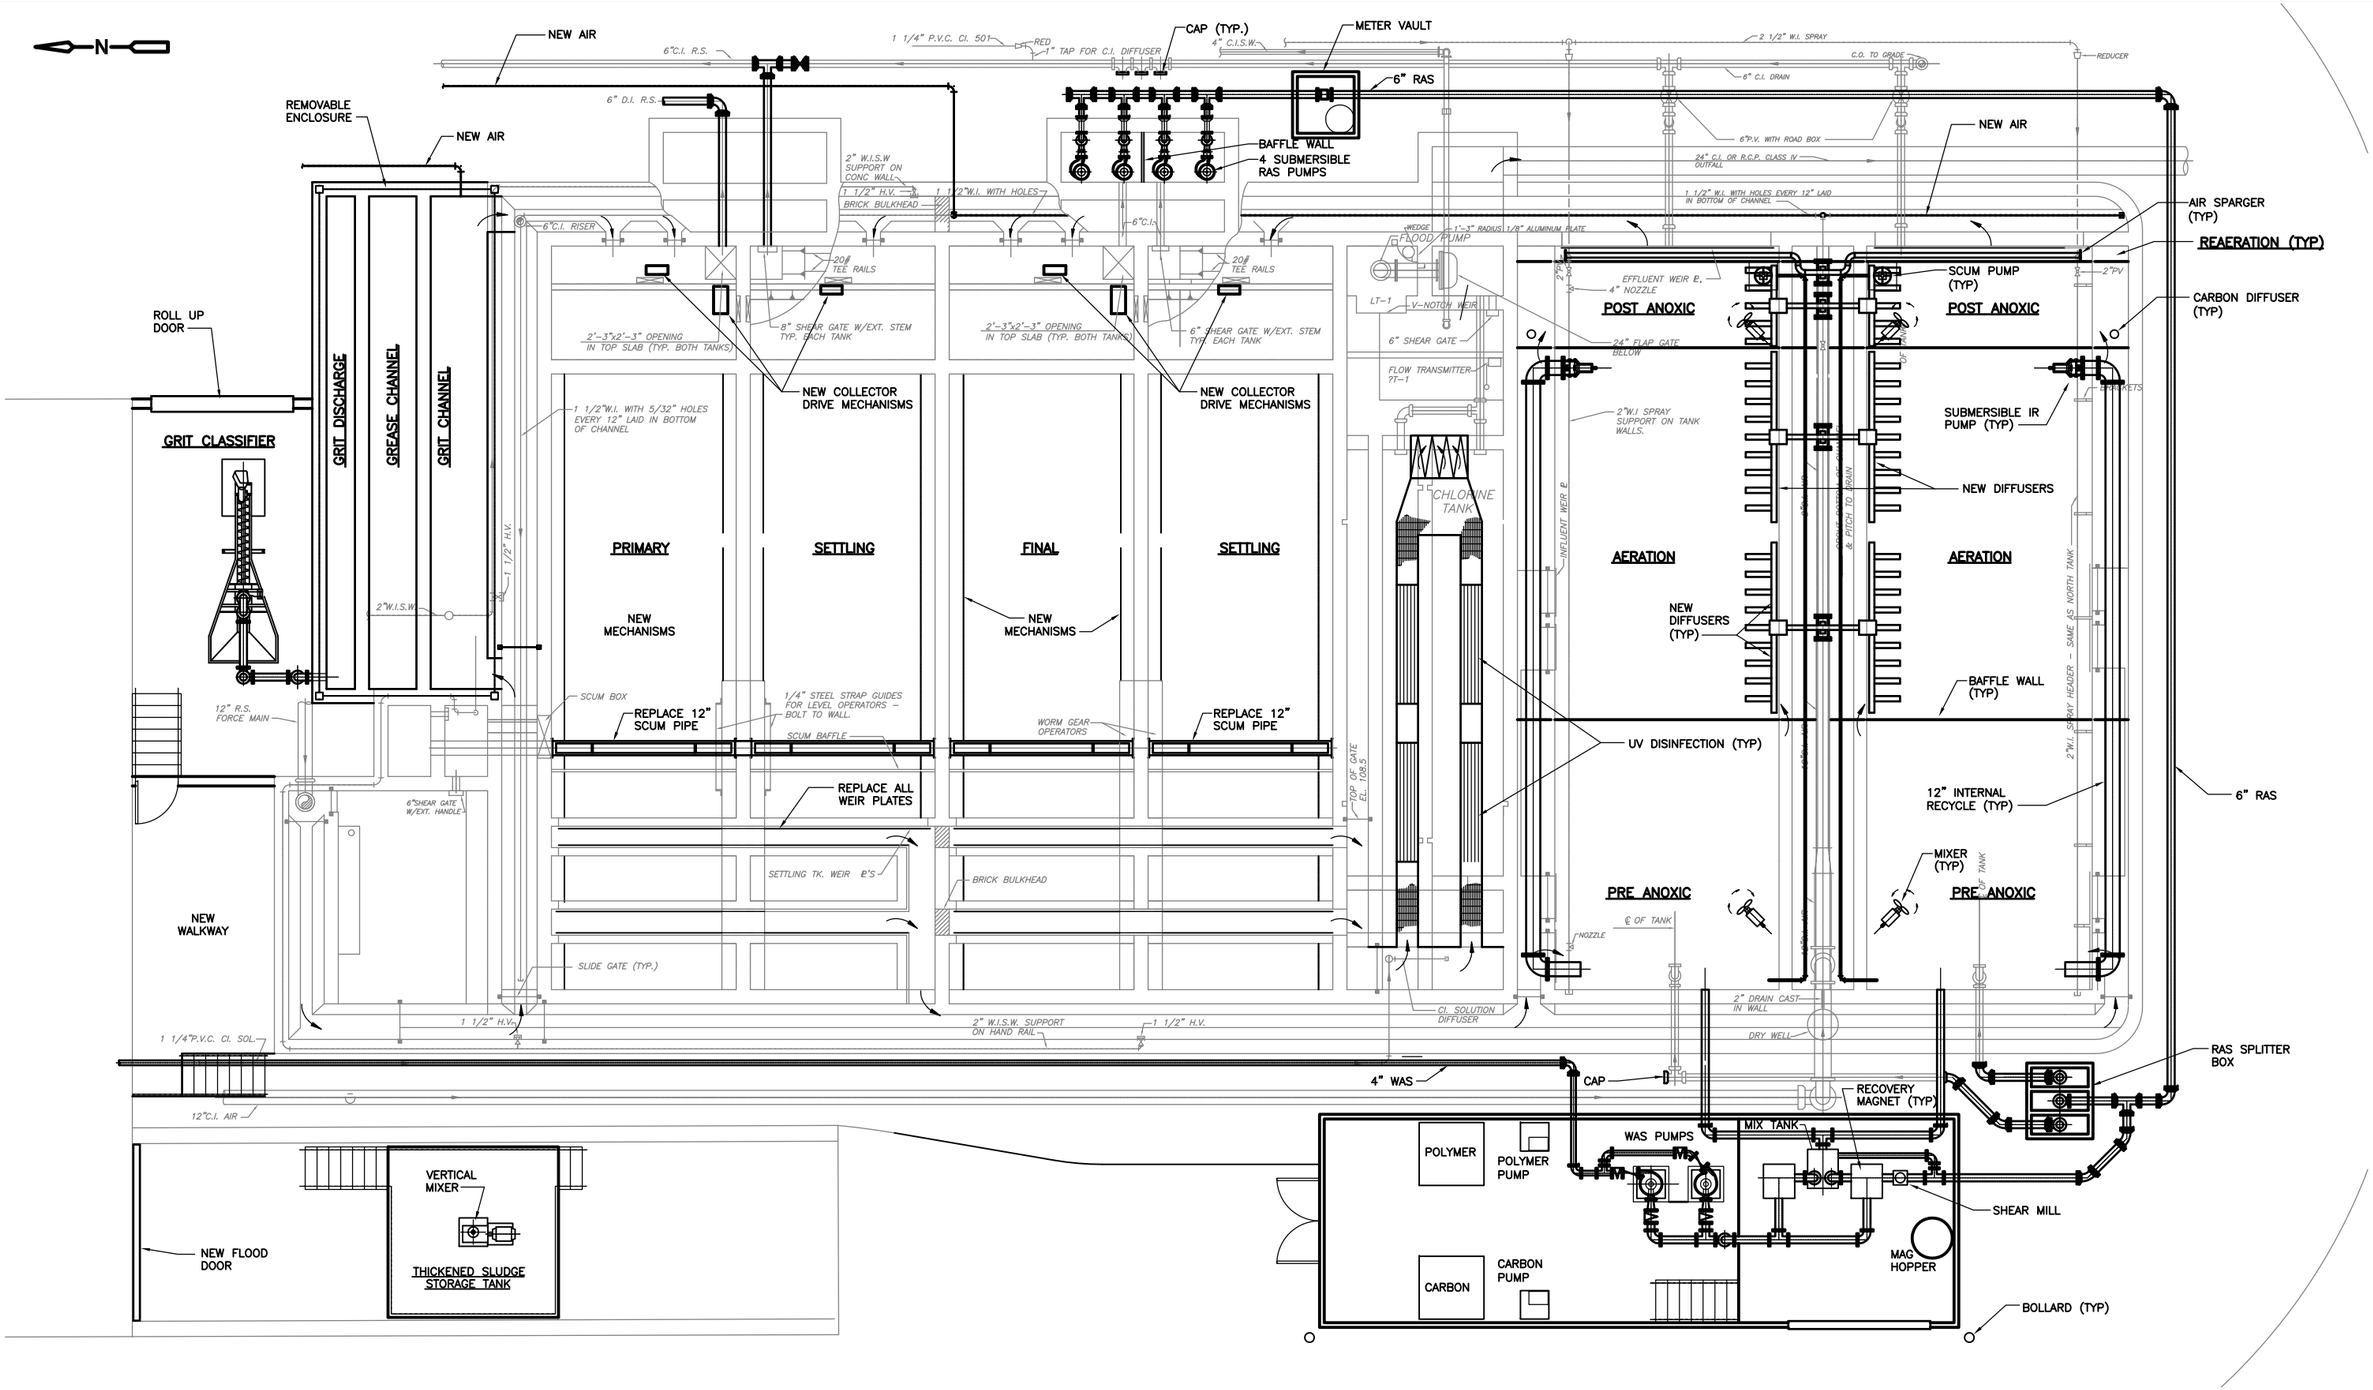

PLAN

3/32" = 1'- 0"

8 0 8 16

TOWN OF STONINGTON, CONNECTICUT
WATER POLLUTION CONTROL AUTHORITY

MYSTIC WPCF – TREATMENT TANKS

FIGURE 3

CDM