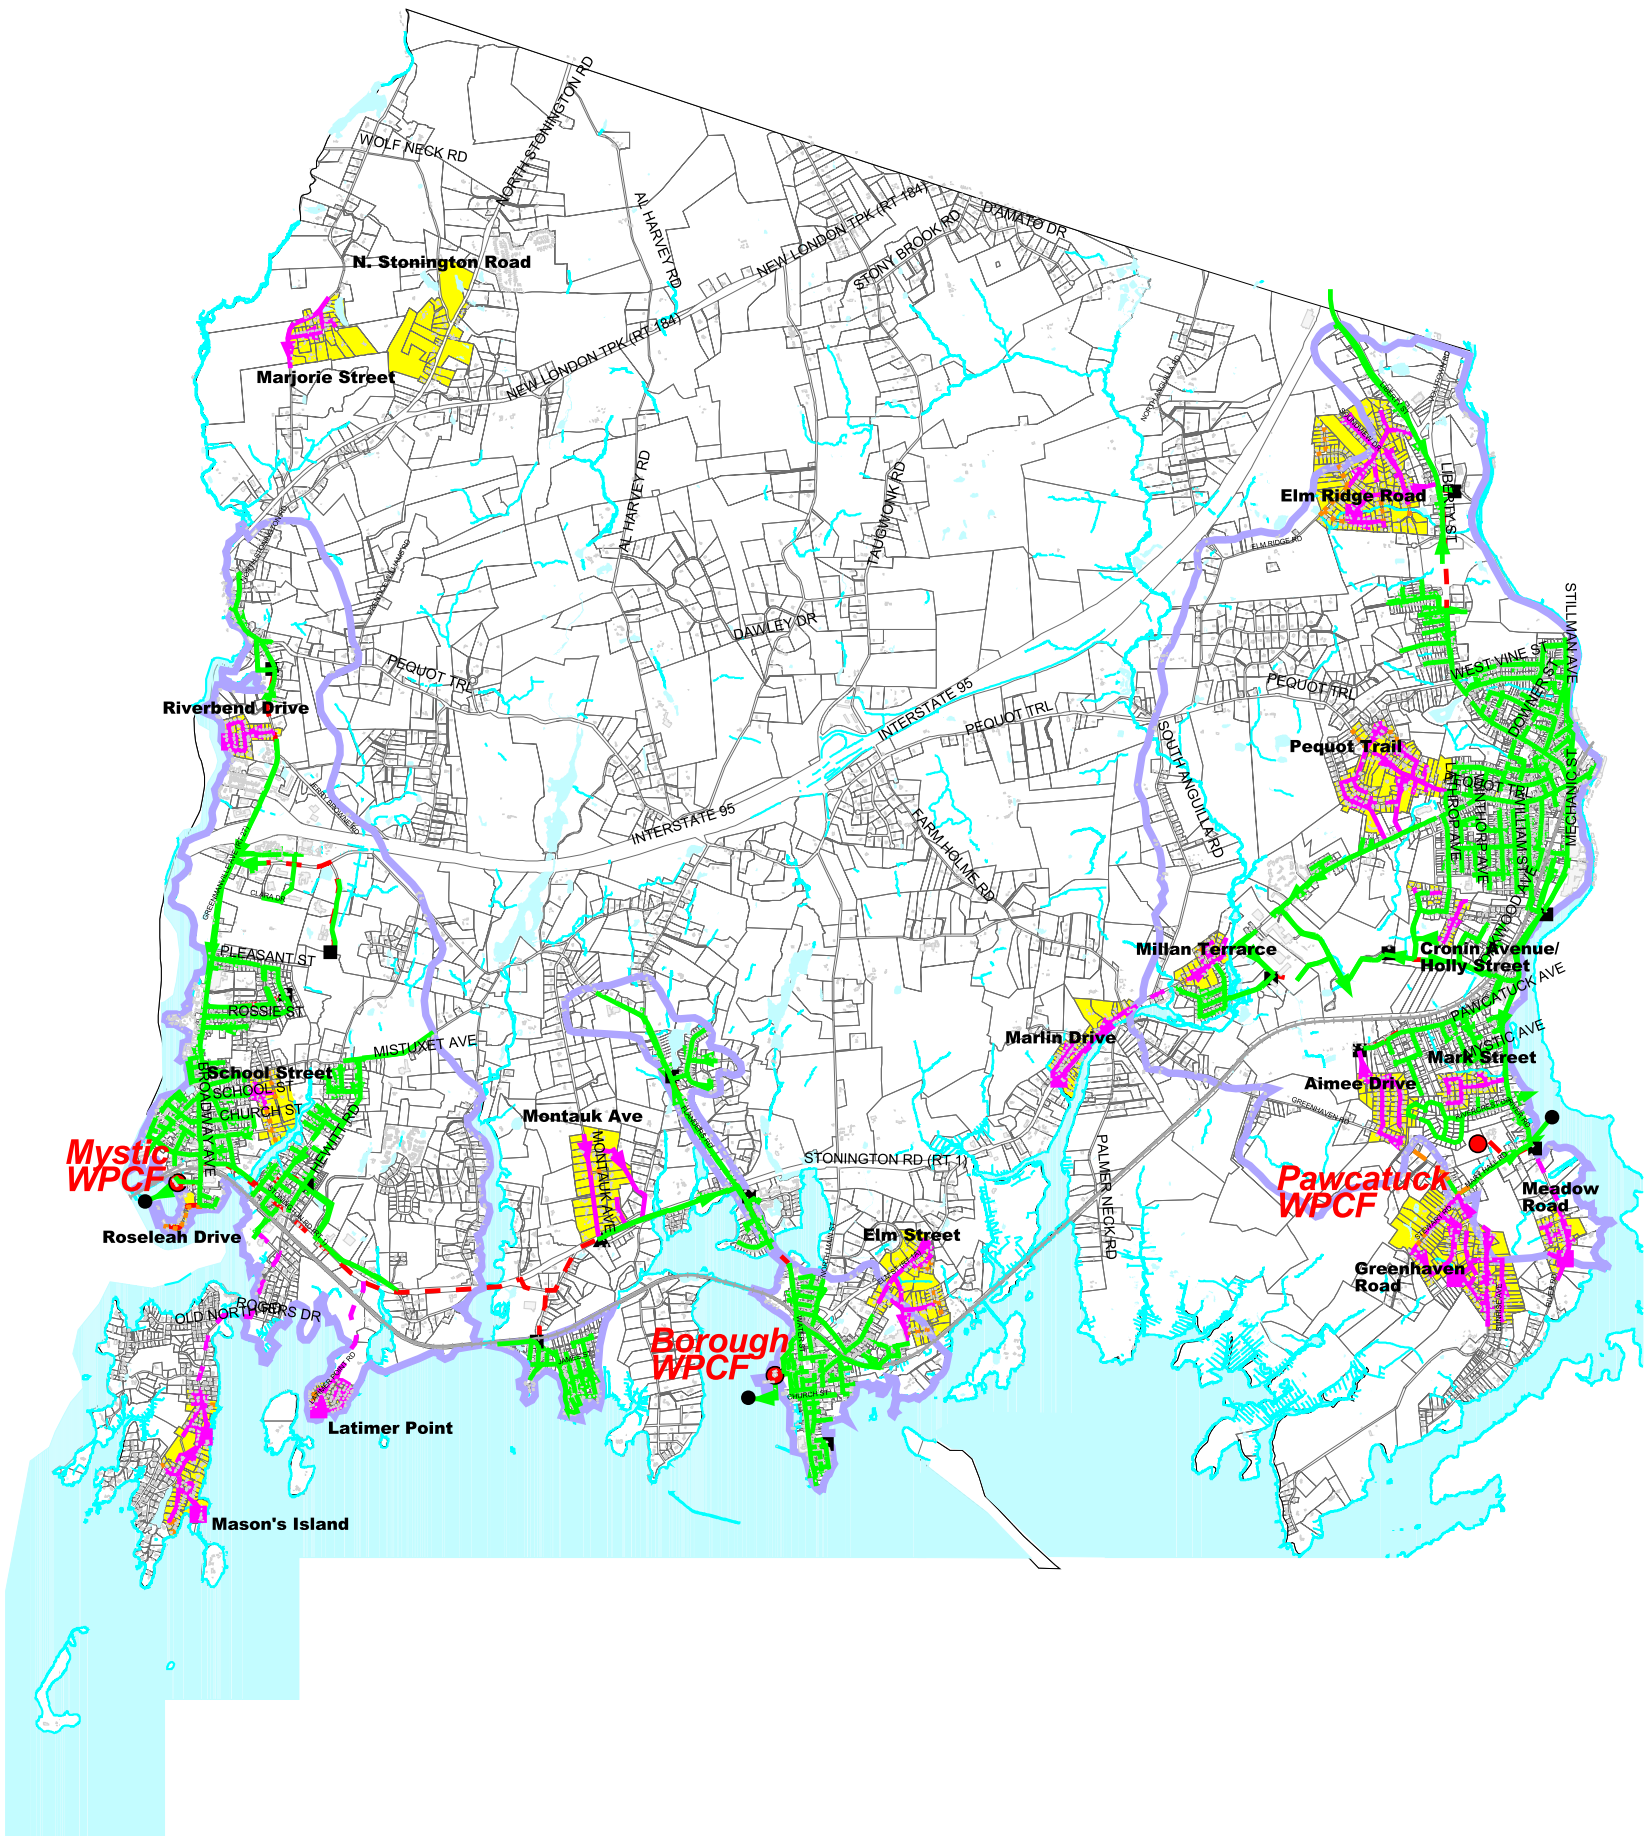


November 2004

Source: Basemap data and existing sewer facilities from Stonington GIS, 2001. Well locations and aquifer zones downloaded from UCONN GIS.

0 5000 Feet

Drainage Area
Wastewater Needs Area

Proposed Sewer System
- Pump Station
- Force Main
- Gravity Sewer
- Low-Pressure Sewer

Existing Sewer System
- Treatment Plant
- Pump Station
- Outfall
- Odor Control Facility
- Force Main
- Gravity Sewer
- Planned Sewer

NOTE: TRANSMISSION SYSTEMS ARE NOT SHOWN FOR AREAS WHERE COMMUNITY PACKAGE TREATMENT SYSTEMS ARE PROPOSED (TREATMENT SITES ARE NOT YET KNOWN)

Stonington, CT

Figure ES-1

Wastewater Needs Areas
Proposed Collection & Transmission Systems

CDM

CAMDDGPHS01 c:\projects\29375-stonington\parcel.apr CT 12/9/04 CT fig-ES-1.pdf