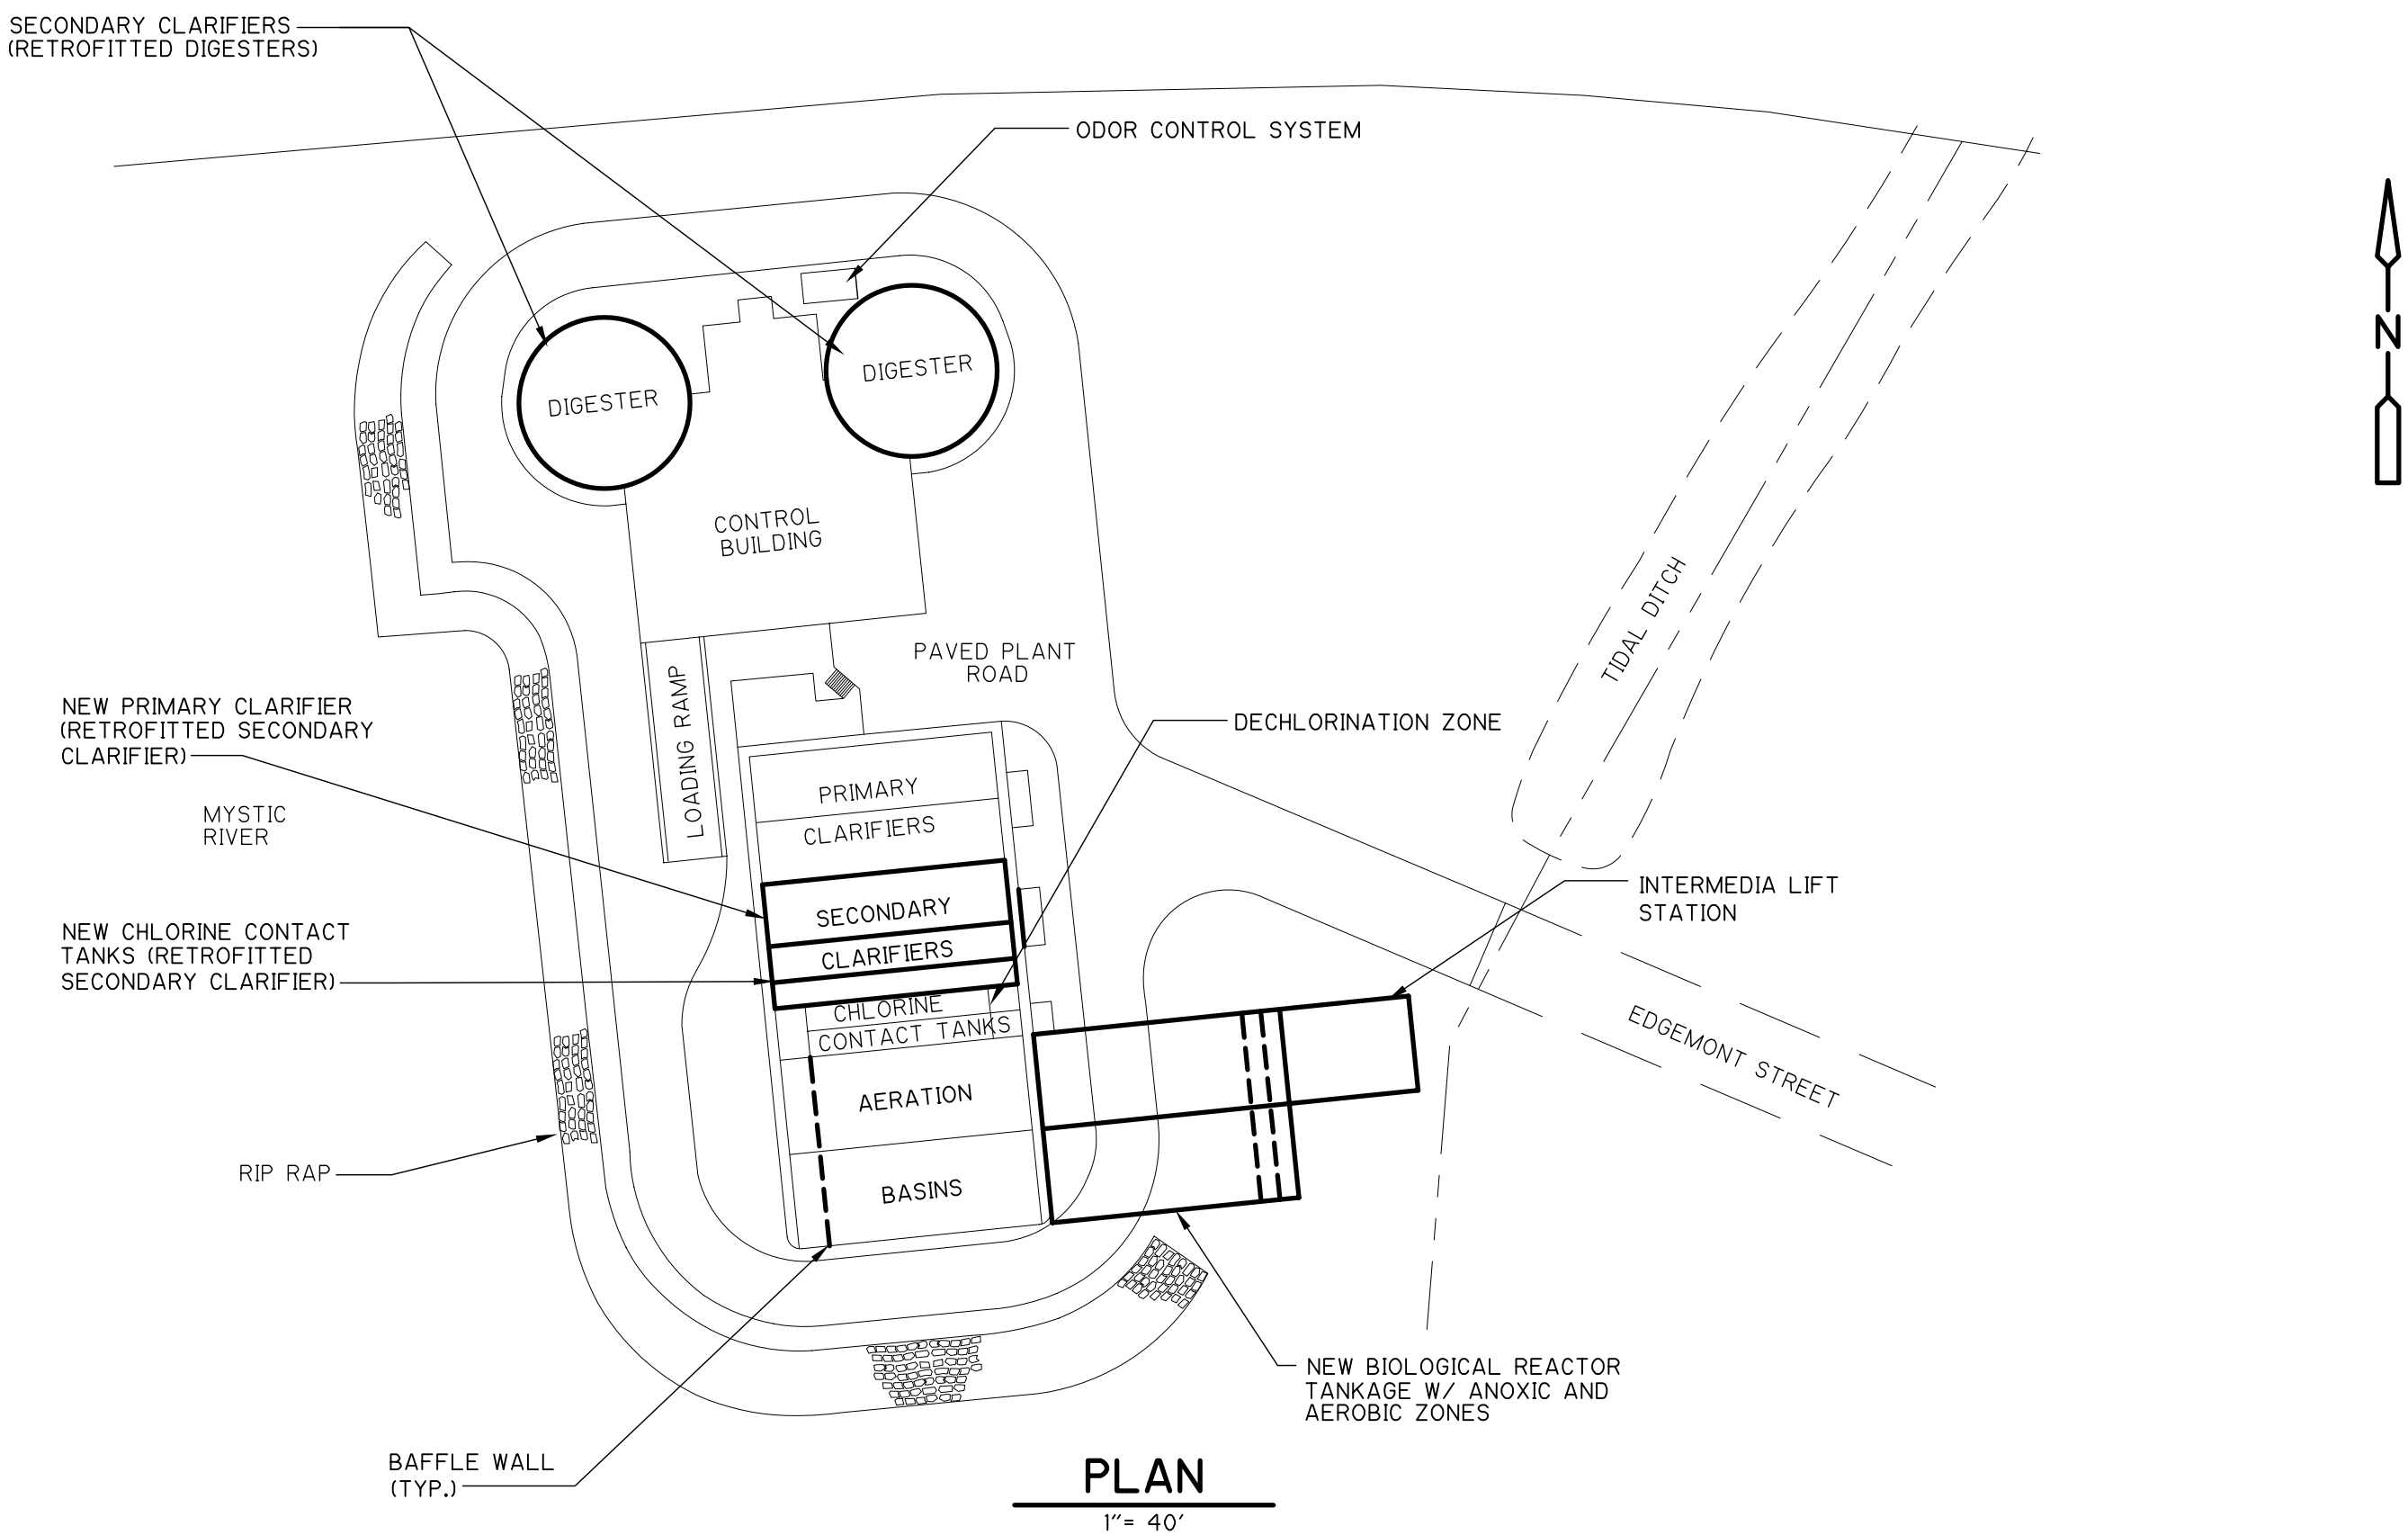

PLAN

1"= 40'

STONINGTON WATER POLLUTION CONTROL AUTHORITY
FACILITIES PLAN-ADDITIONAL SCENARIO

ALTERNATIVE NO.1A: UPGRADED MYSTIC WPCF
(WITH DIVERSION TO BOROUGH WPCF)

CDM

Figure 7-A1A-M